REVISED 4/1/98

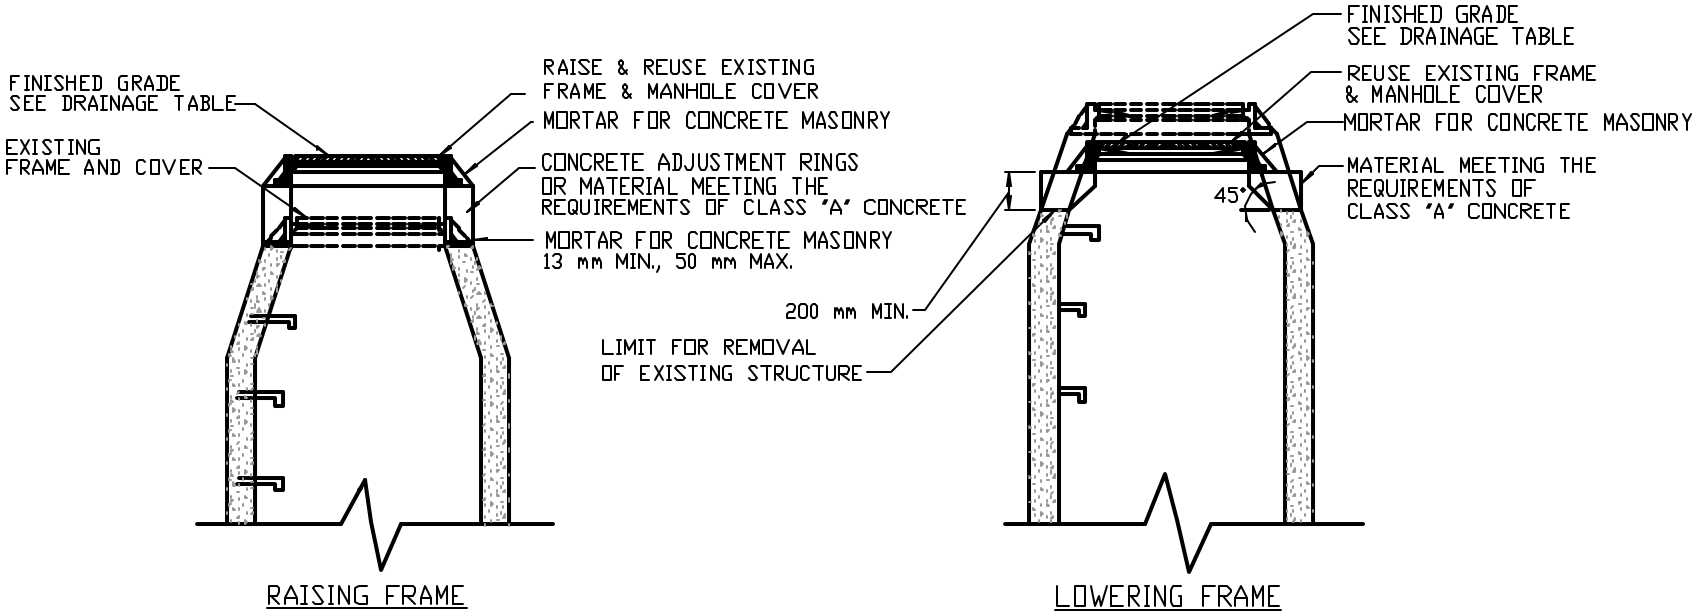

ALTER EXISTING SANITARY MANHOLE

NOT TO SCALE