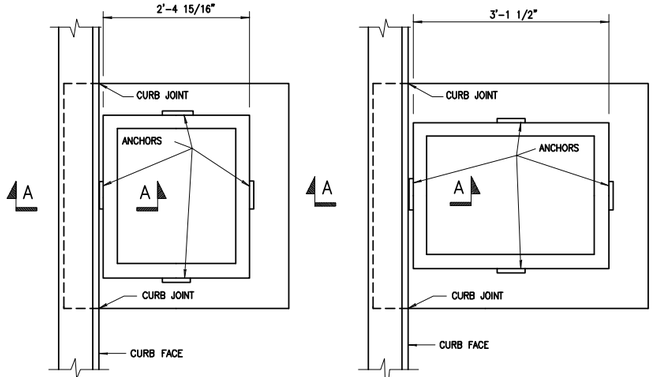

D.I. CAP ADJUSTMENT IN CURB SECTION

NOT TO SCALE - REVISED: 06/12/23

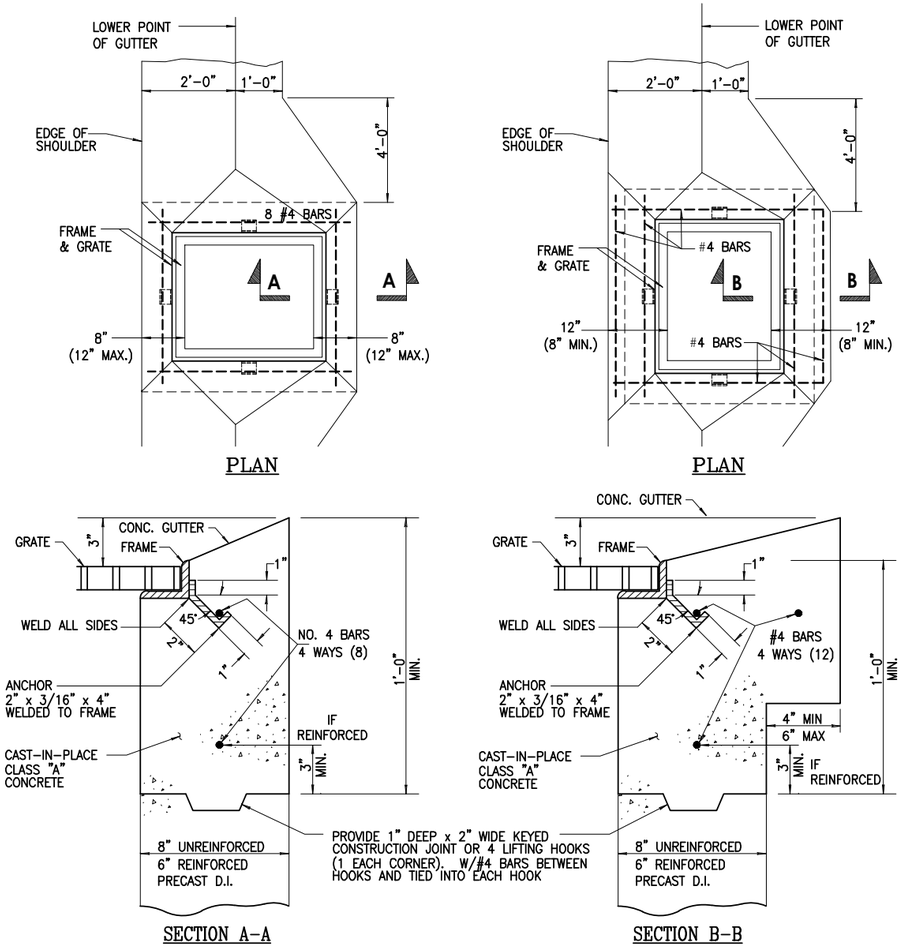

D.I. CAP ADJUSTMENT IN GUTTER SECTION

NOT TO SCALE - REVISED: 06/12/23

NO.	DATE	BY:	REVISION

CONSULTANT
Consultant Address
Rochester, New York XXXXX
(585) 867-5309
Fax: (585) 867-5309

PROJECT MANAGER: MANAGER
DRAWN BY: DRAFTER

DEPARTMENT OF TRANSPORTATION
50 WEST MAIN STREET, SUITE 6100
ROCHESTER, NEW YORK 14614-1231

UNAUTHORIZED ALTERATION OR ADDITION TO THIS DRAWING IS A VIOLATION OF THE NEW YORK STATE EDUCATION LAW ARTICLE 145 SECTION 7209

COUNTY ROAD #

PROJECT NAME: PROJECT NAME
LIMITS: PROJECT LIMITS
TOWN: TOWN
CAPITAL PROJECT NO.: XXXX.XX

SCALE: NOT TO SCALE
DATE ISSUED: DATE
DRAWING NO.
19 OF 22